CAD DRAWING
DO NOT REVISE MANUALLY

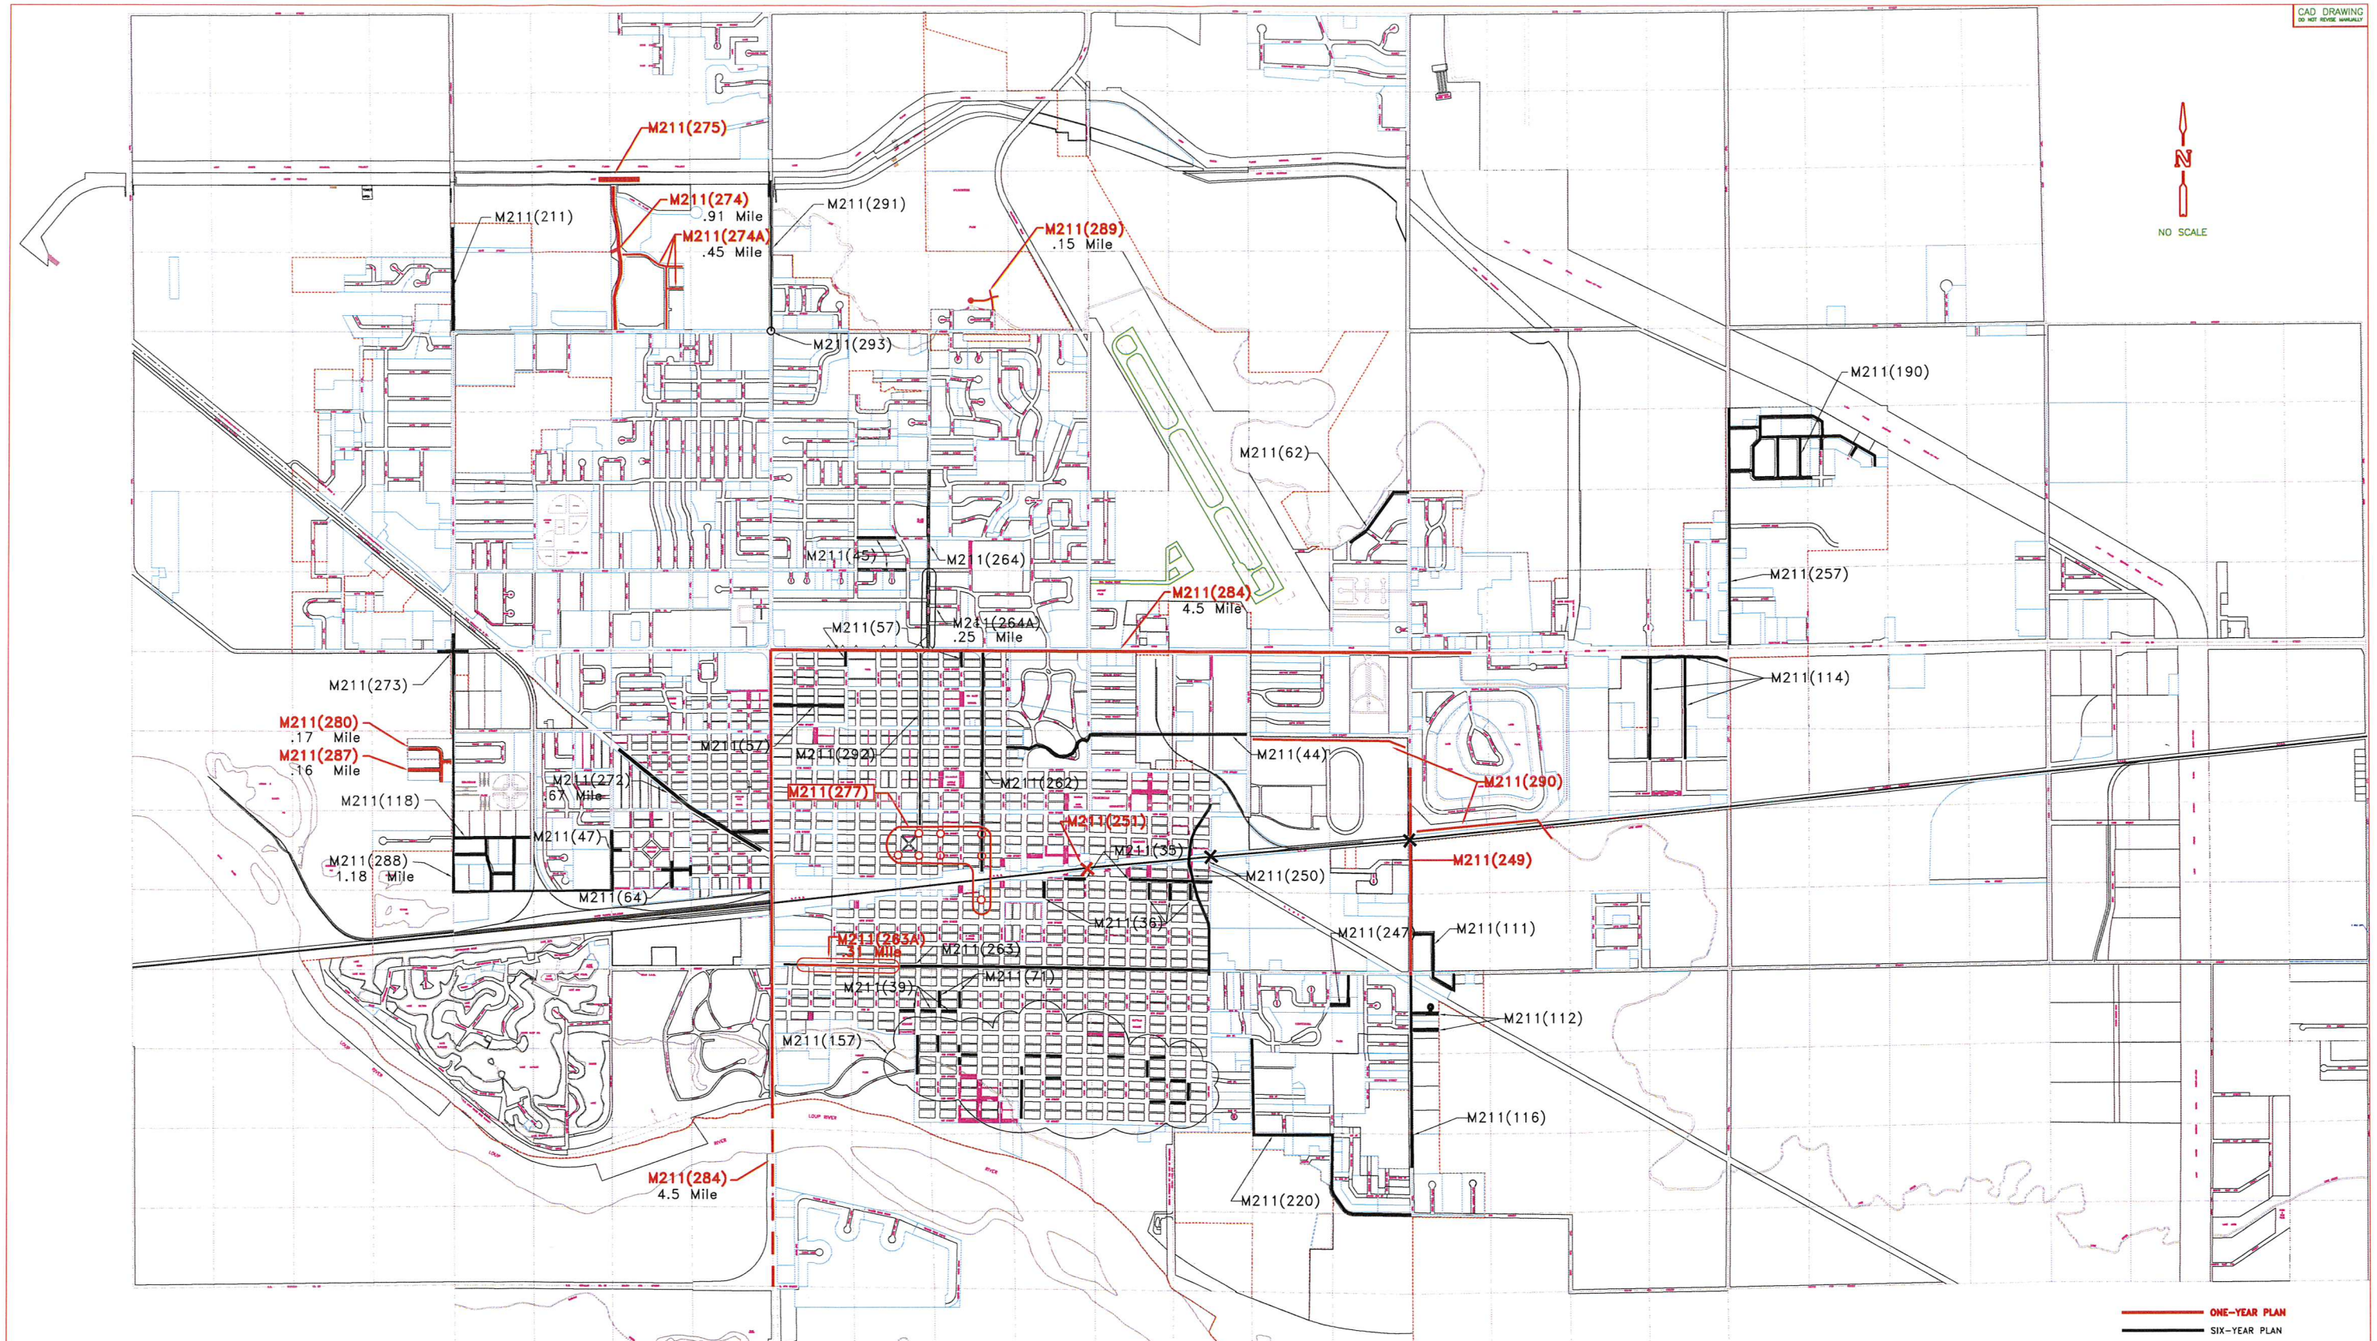

1-21-2013	Added 283, 284, 285
	UPDATE ONE AND SIX YEAR PAVING PROJECTS
DATE	REVISIONS

YEAR 2014 PLAN

COVER SHEET
COLUMBUS, NEBRASKA
ONE AND SIX YEAR PAVING PROJECTS

DRAWN BY	DATE	CHECKED BY	APPROVED BY
BLJ	2-12-2014		
SCALE: NO SCALE		DRAWING NO.	CITY